10 6 6

Ed MORAN cell 661-4499
472-5912
Bedford

stepson Jay Dennet — 8 Ocean Blvd

1) Town of Hampton
Sea Wall
look at survey

2) babysit application
to renew permit
for seawall

Eddy A Dobbs

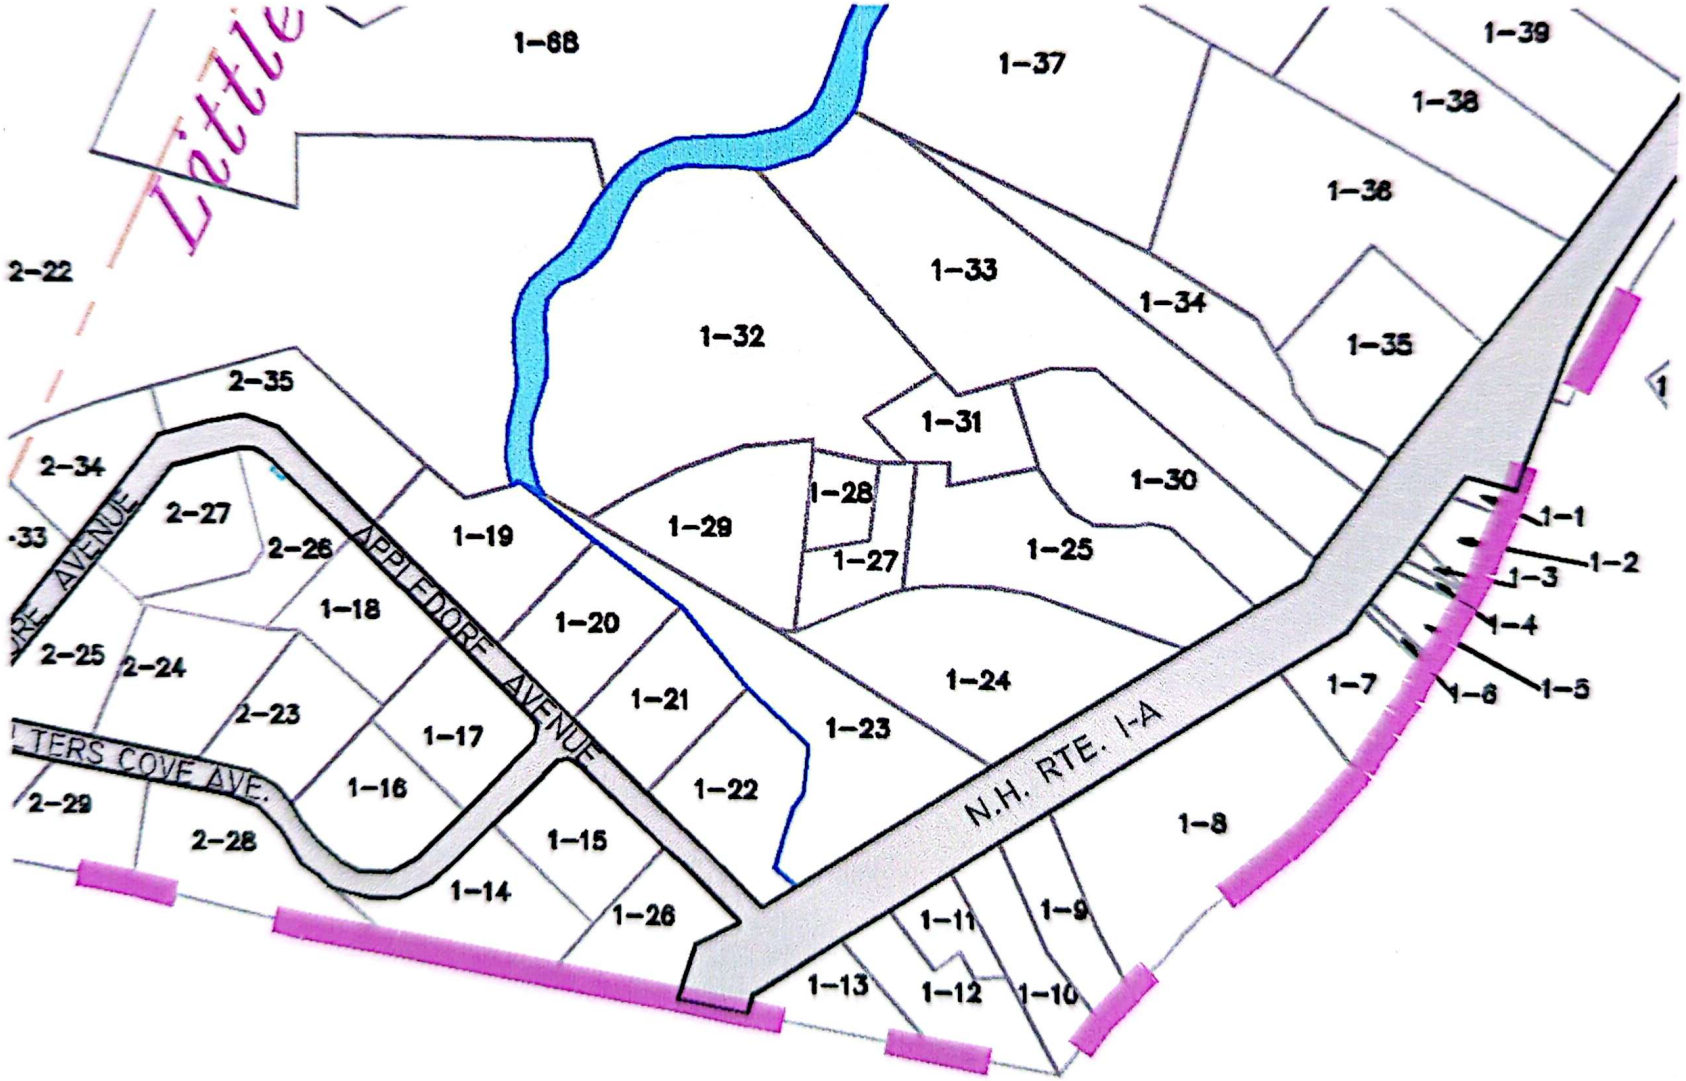
Little
1-68
1-37
1-39
1-38
1-36
2-22
1-33
1-34
1-35
1-32
2-35
1-31
2-34
1-30
1-28
2-27
1-19
1-29
1-1
1-2
1-3
1-4
1-5
1-6
1-7
1-8
1-9
1-10
1-11
1-12
1-13
1-14
1-15
1-16
1-17
1-18
1-20
1-21
1-22
1-23
1-24
1-25
1-26
1-27
2-26
2-25
2-24
2-23
2-29
2-28
APPLEDORE AVENUE
TERS COVE AVE.
N.H. RTE. 1-A

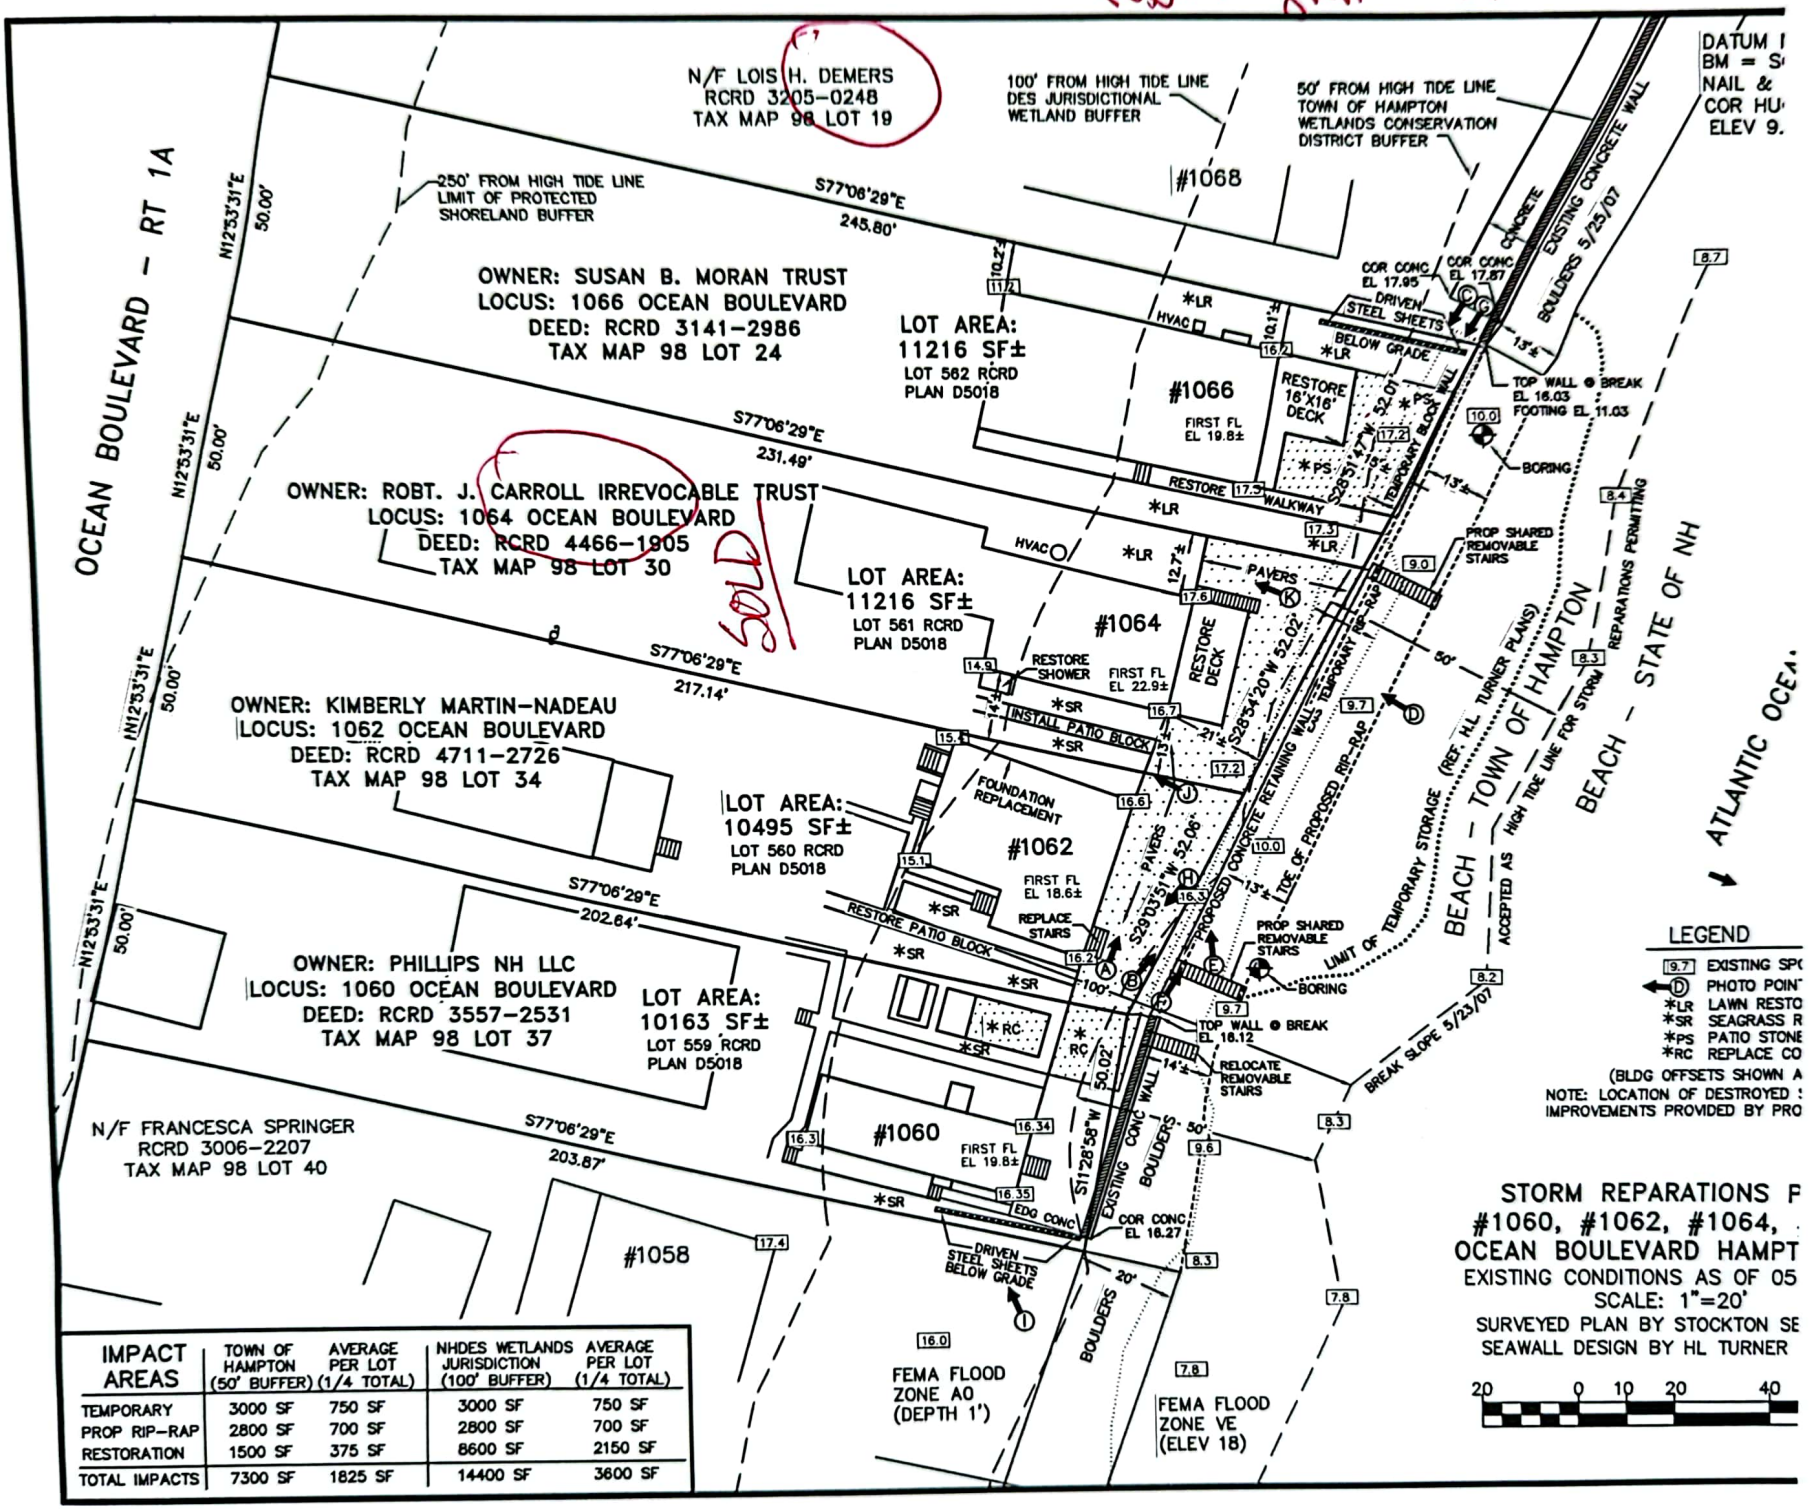

IMPACT AREAS	TOWN OF HAMPTON (50' BUFFER)	AVERAGE PER LOT (1/4 TOTAL)	NHDES WETLANDS JURISDICTION (100' BUFFER)	AVERAGE PER LOT (1/4 TOTAL)
TEMPORARY	3000 SF	750 SF	3000 SF	750 SF
PROP RIP-RAP	2800 SF	700 SF	2800 SF	700 SF
RESTORATION	1500 SF	375 SF	8600 SF	2150 SF
TOTAL IMPACTS	7300 SF	1825 SF	14400 SF	3600 SF

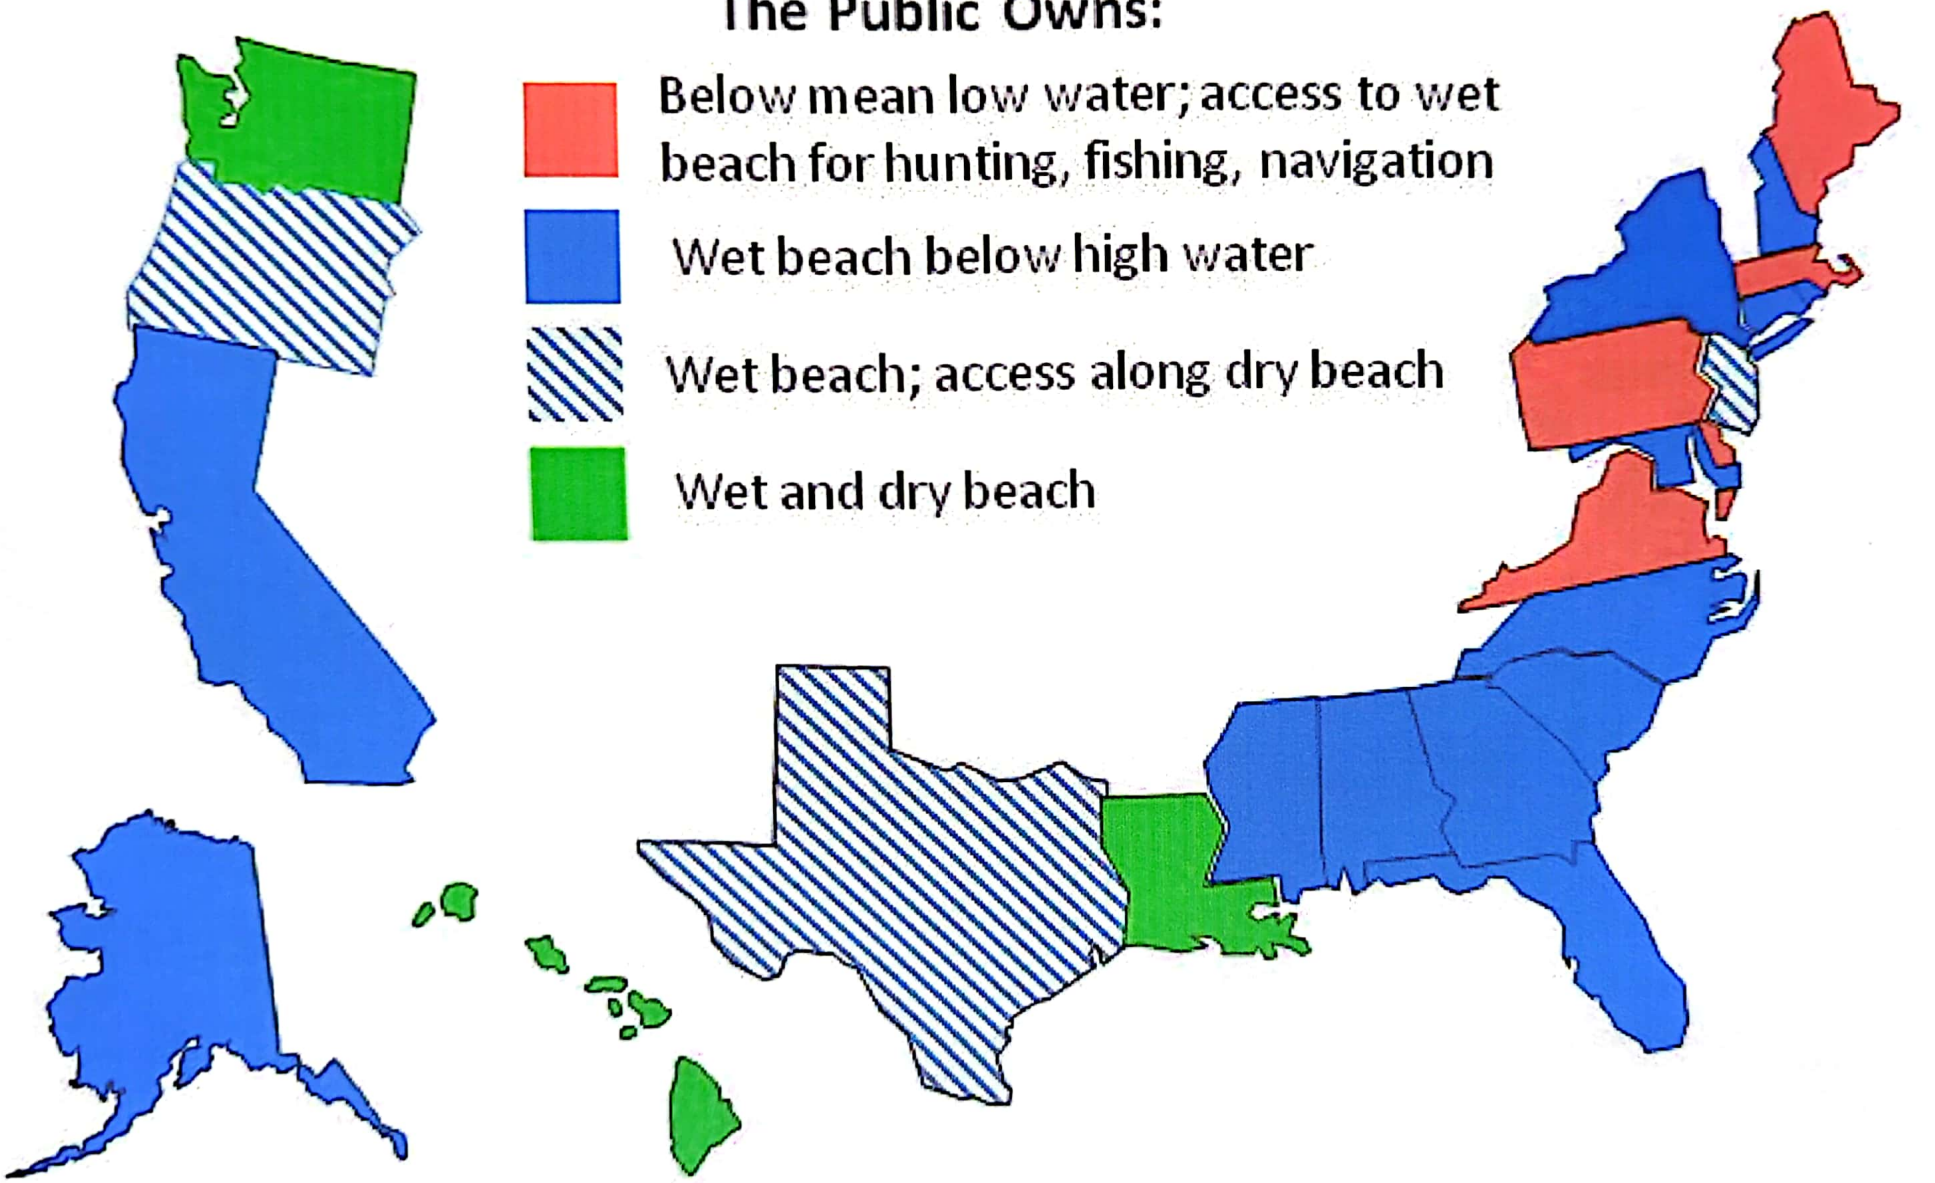
The Public Owns:
Below mean low water; access to wet beach for hunting, fishing, navigation
Wet beach below high water
Wet beach; access along dry beach
Wet and dry beach

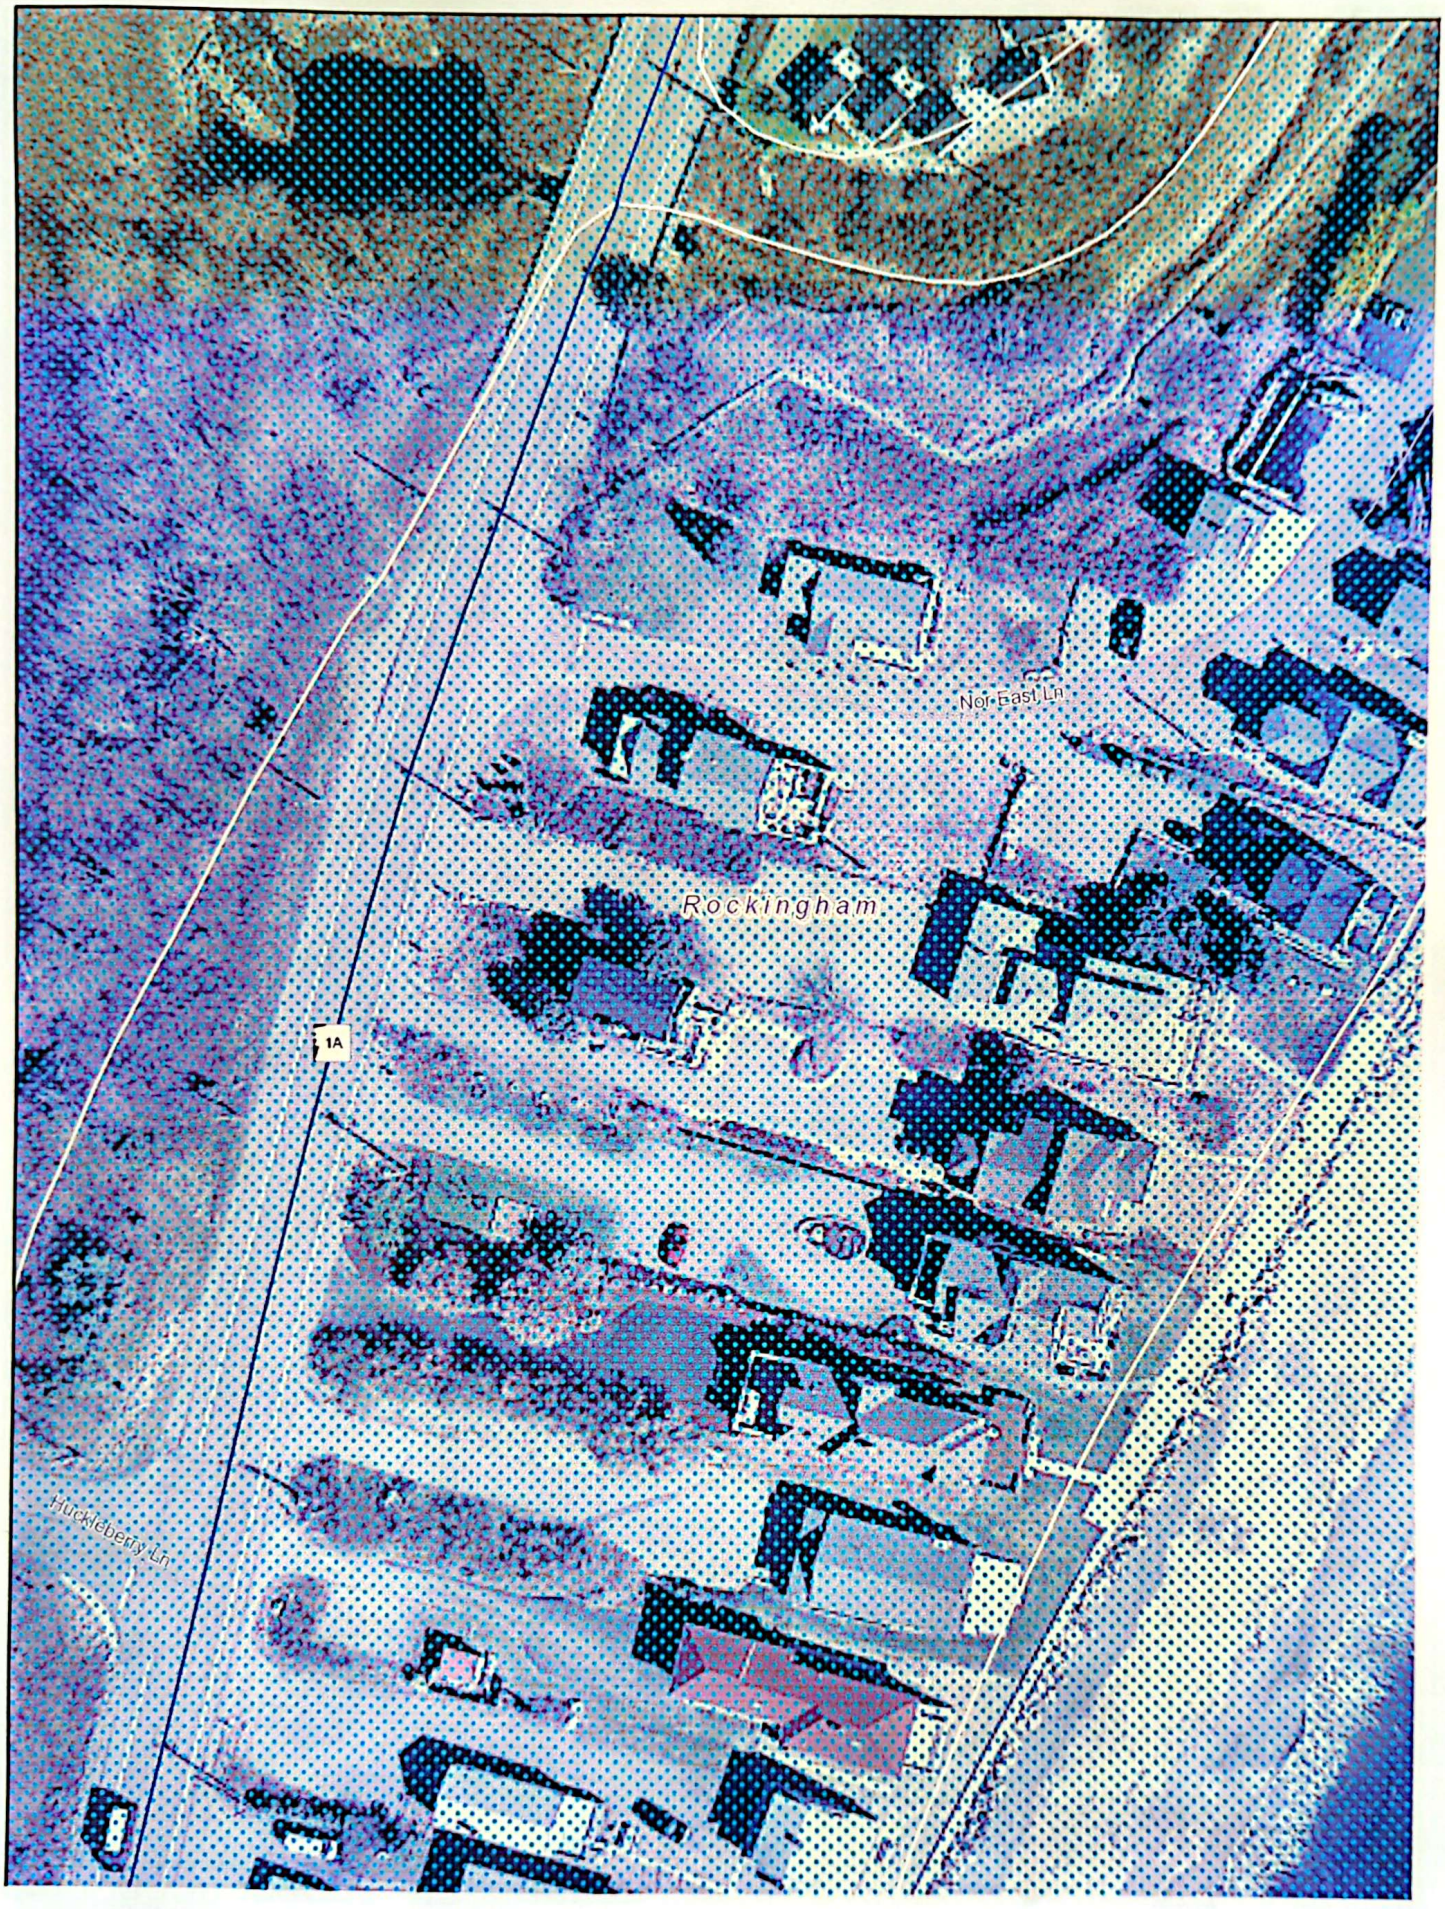
Nor-East Ln
Rockingham
1A
Huckleberry Ln

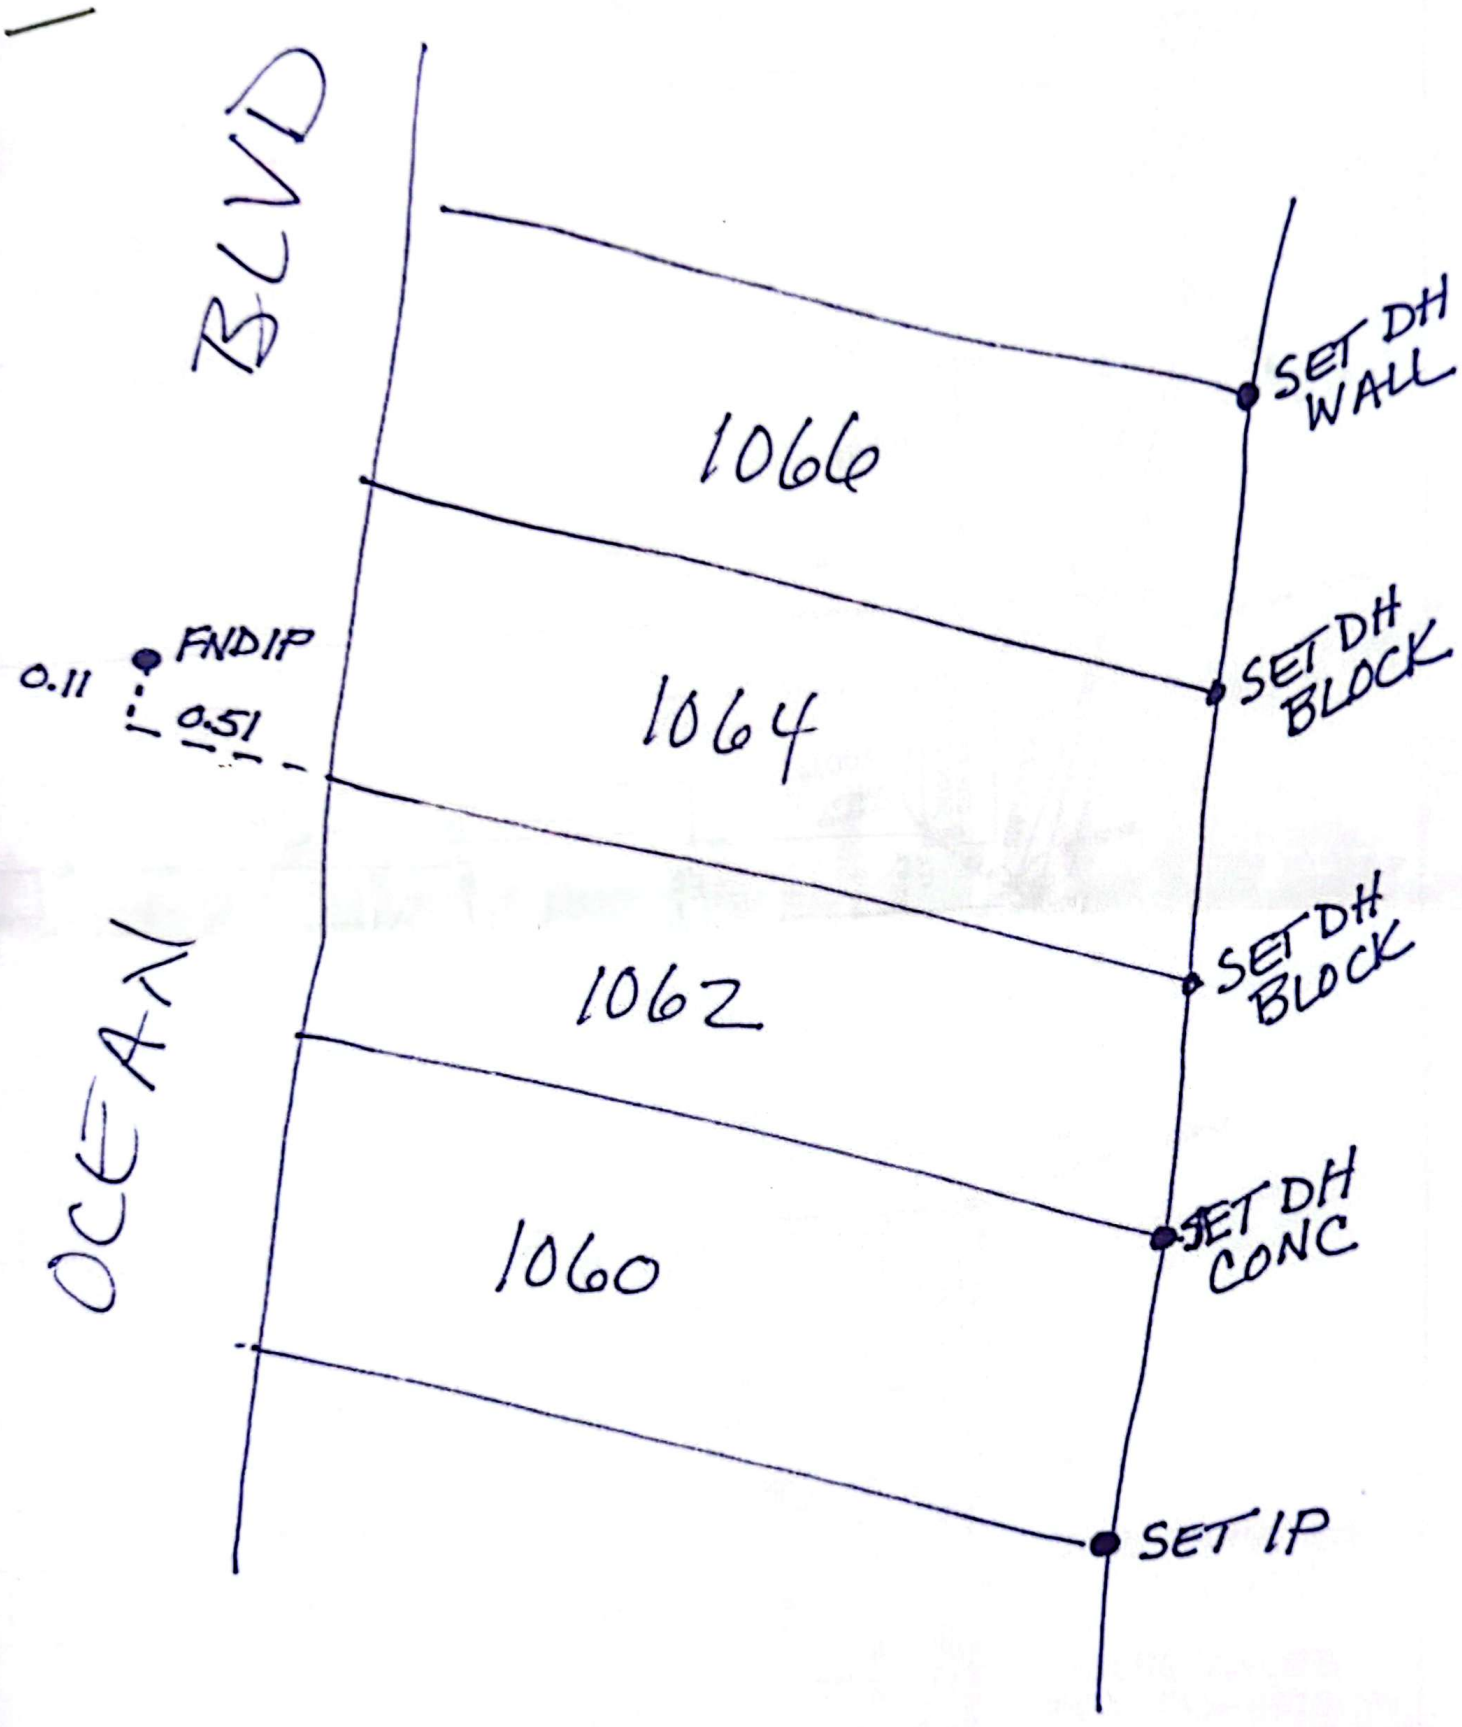
BLVD
1066
1064
1062
1060
OCEAN
SET DH
WALL
SET DH
BLOCK
SET DH
BLOCK
SET DH
CONC
SET IP
FND IP
0.11
0.51

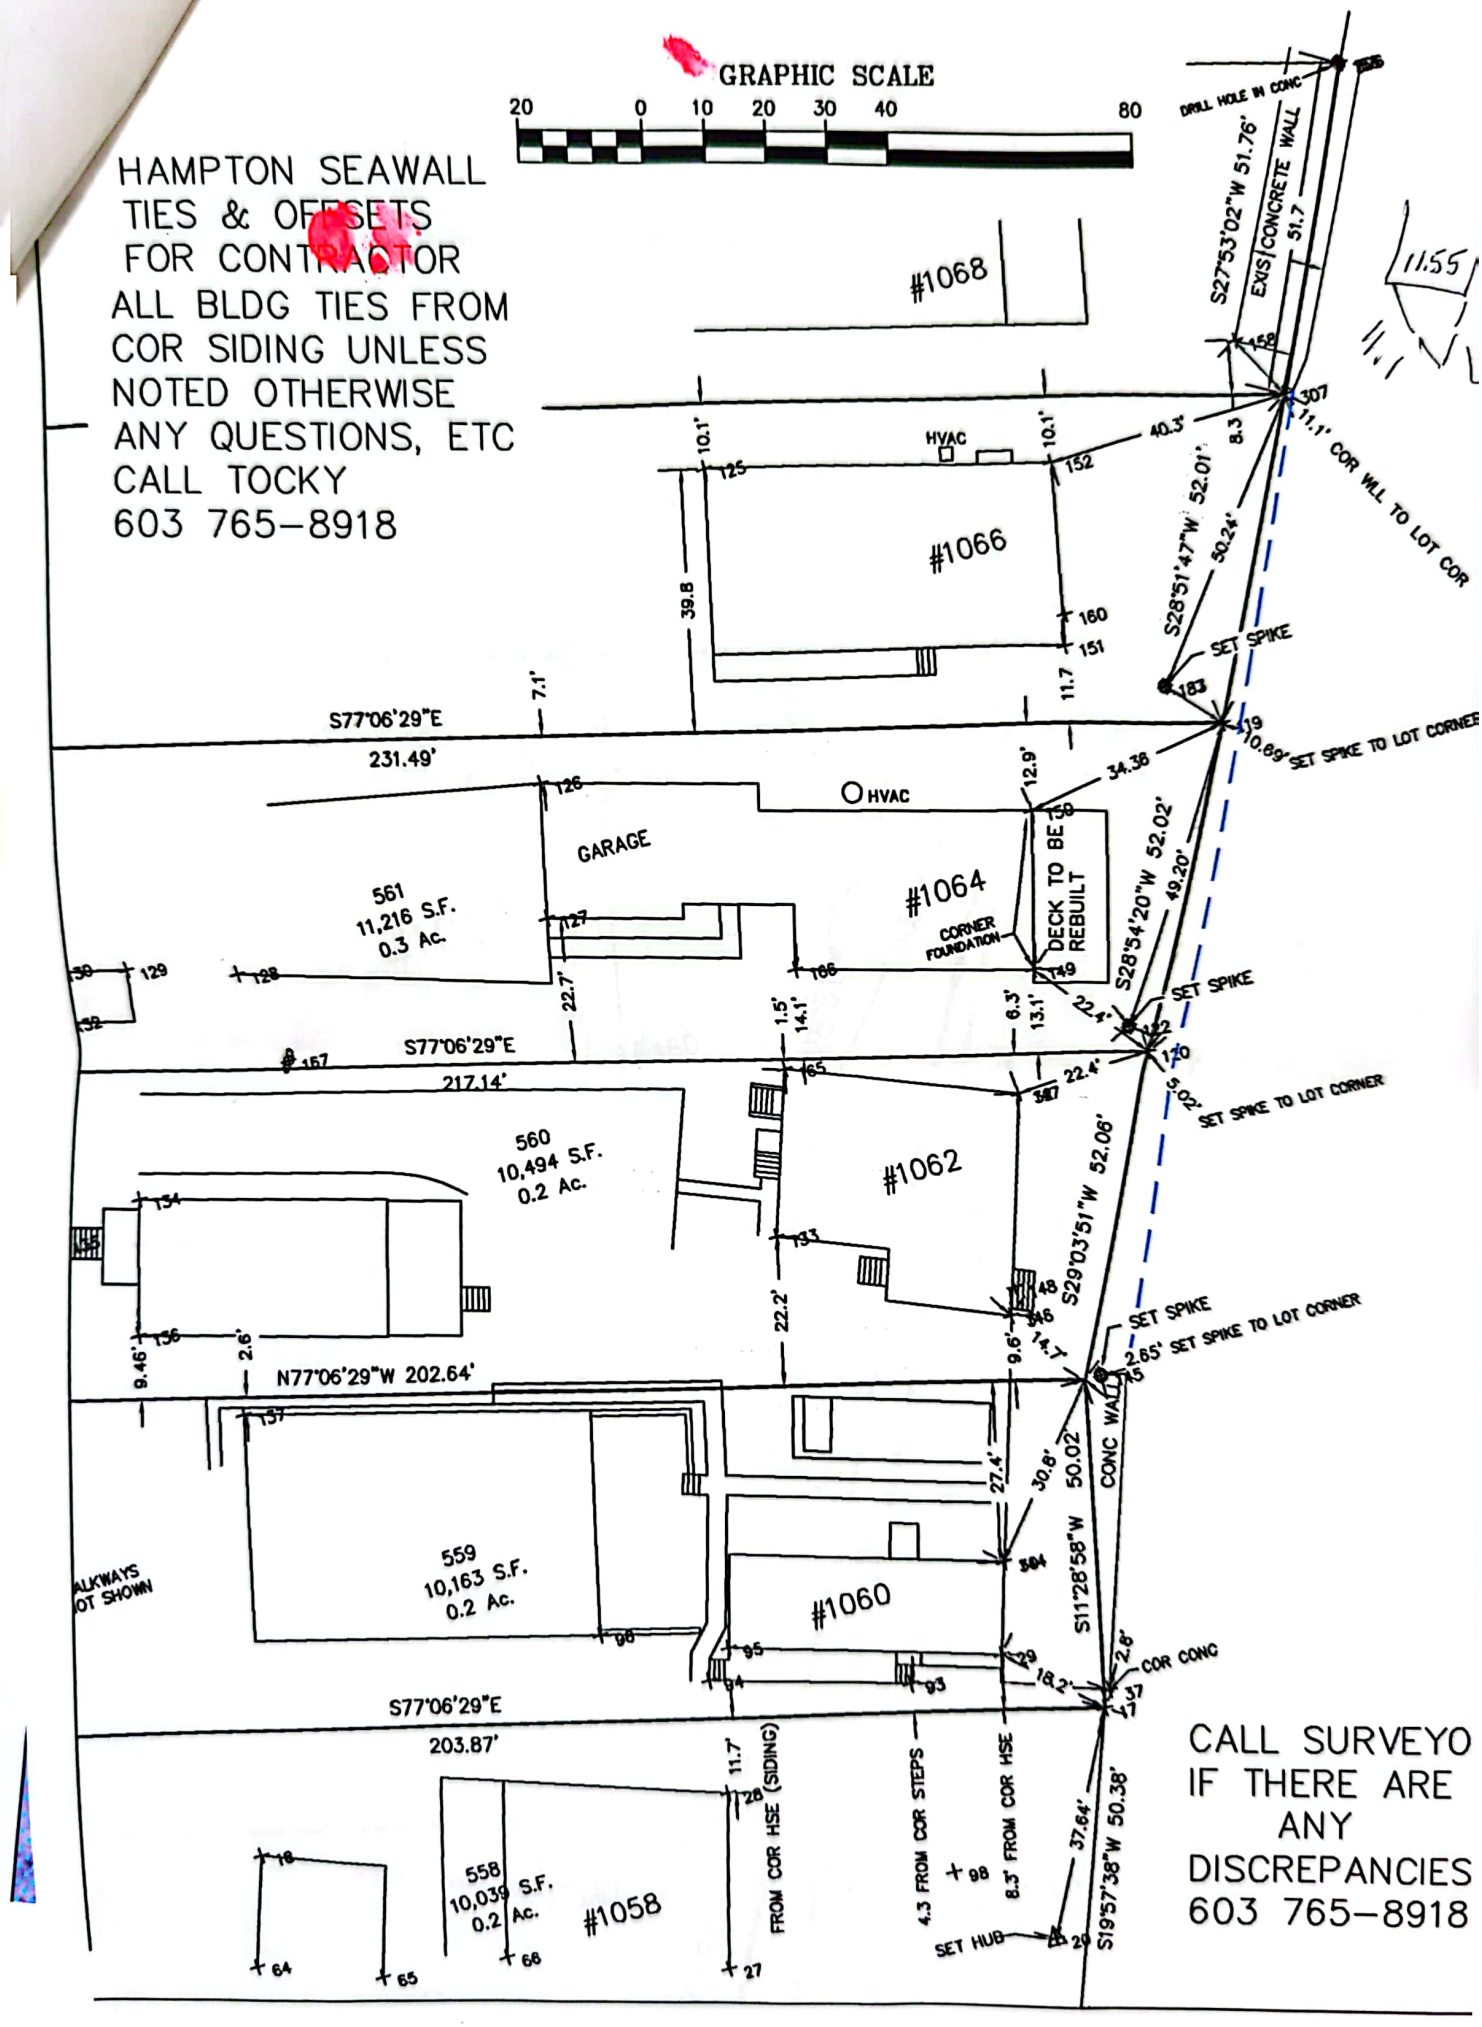
GRAPHIC SCALE
20 0 10 20 30 40 80
HAMPTON SEAWALL
TIES & OFFSETS
FOR CONTRACTOR
ALL BLDG TIES FROM
COR SIDING UNLESS
NOTED OTHERWISE
ANY QUESTIONS, ETC
CALL TOCKY
603 765-8918
#1068
#1066
#1064
#1062
#1060
#1058
DRILL HOLE IN CONC
EXIS CONCRETE WALL
S27°53'02"W 51.76'
51.7
11.55
HVAC
40.3'
8.3
11.1' COR WLL TO LOT COR
S28°51'47"W 52.01'
50.24'
SET SPIKE
SET SPIKE TO LOT CORNER
10.89'
S77°06'29"E
231.49'
34.36'
GARAGE
561
11,216 S.F.
0.3 Ac.
CORNER FOUNDATION
DECK TO BE REBUILT
S28°54'20"W 52.02'
49.20'
22.7'
S77°06'29"E
217.14'
560
10,494 S.F.
0.2 Ac.
S29°03'51"W 52.06'
22.2'
N77°06'29"W 202.64'
2.65' SET SPIKE TO LOT CORNER
CONC WALL
559
10,163 S.F.
0.2 Ac.
S11°28'58"W 50.02'
COR CONC
S77°06'29"E
203.87'
558
10,039 S.F.
0.2 Ac.
FROM COR HSE (SIDING)
4.3 FROM COR STEPS
8.5' FROM COR HSE
SET HUB
37.64'
S19°57'38"W 50.38'
CALL SURVEYO
IF THERE ARE
ANY
DISCREPANCIES
603 765-8918